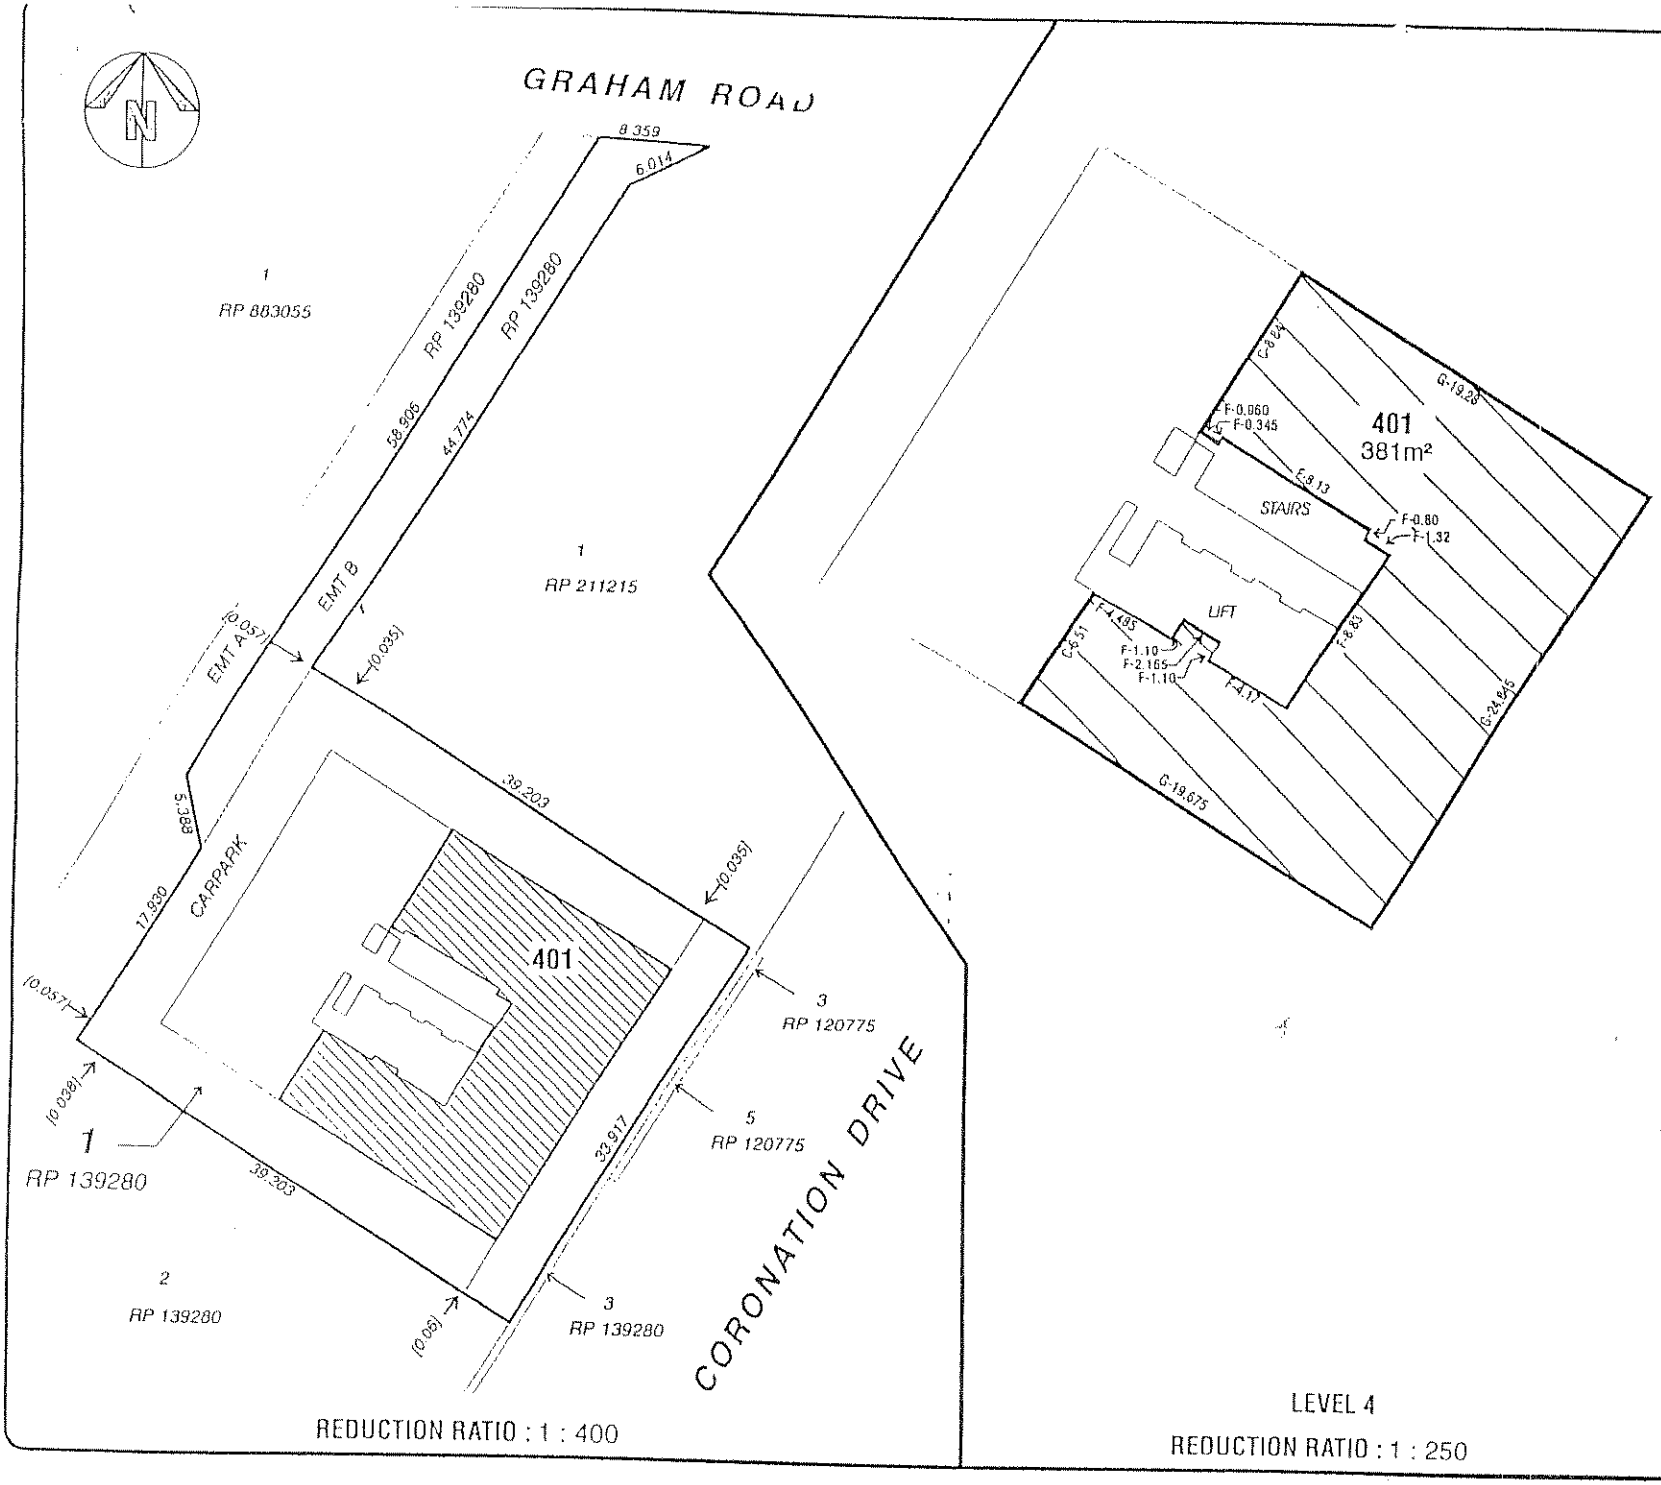

REDUCTION RATIO : 1 : 400

LEVEL 4

REDUCTION RATIO : 1 : 250

NOTATION :

1. Lease area is shown hachured.
2. Boundary offsets, dimensions and areas shown are approximate only.
3. The lease area has been determined as follows:
   C - Denotes centreline of wall.
   F - Denotes internal face of wall.
   L - Denotes lease line.
   G - Denotes centreline of glass.

Prepared for :

CROMCORP AUSTRALIA PTY LTD

PLAN FOR LEASE PURPOSES

Over part of the Fourth Floor of the Building situated on Lot 1 on RP 139280 being the land contained in Certificate of Title Ref. 16391115 and known as Tenancy No. 401

Parish of Enoggera
County of Stanley
Date of Survey : 29/09/98

TSM Resources Pty. Ltd. ACN.072557245 hereby certify that the Company has surveyed the building comprised in this plan by Graig John White (Licenced Surveyor) for whose work the company accepts responsibility.

TSM RESOURCES PTY LTD A.C.N. 072557245

Director/Licensed Surveyor — Director — 5/6/98 Date

TSM RESOURCES
TOWN PLANNING · SURVEYING · MAPPING
P.O. Box 488, Spring Hill, Qld 4004
Level 8,139 Leichardt St, Spring Hill Qld 4000
Telephone (07) 3832 4112 Facsimile (07) 38326512
E- Mail: tsm@bigpond.com

JOB NO:	DRG NO:	Rev
1066	1066-110	